WALL PANELS

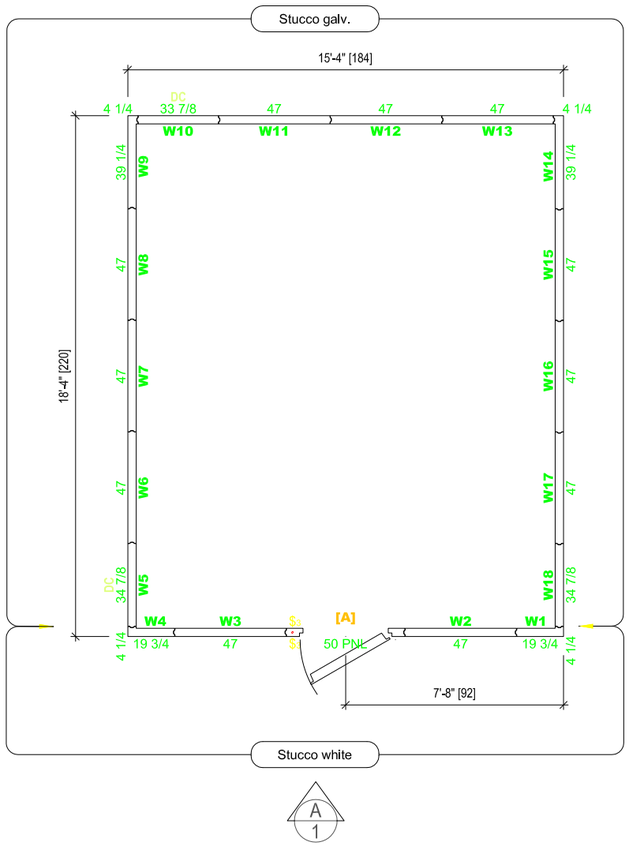

C|P CEILING PANELS

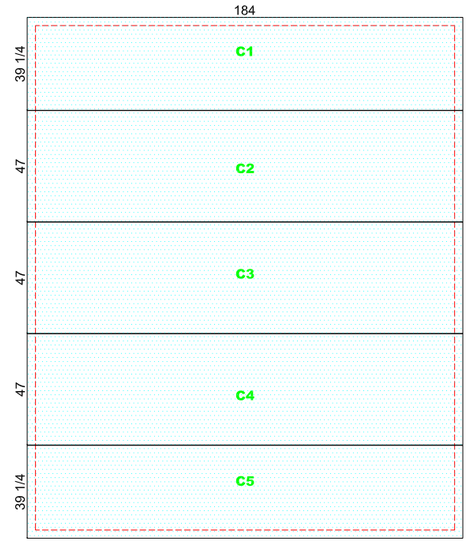

3 1/2" HIGH DENSITY URETHANE
5" HIGH DENSITY URETHANE

SPECIFICATIONS

Indoor box (with floor)
NSF vinyl gasket w/ 'B' pins, Cam-lock layout #2 (same as HD)
WCND

WALL PANELS
Construction: 3 1/2" high density urethane
Exterior Finish: 26 ga. stucco galv. / 26 ga. stucco white
Interior Finish: 26 ga. stucco white
Connections: Cam-lock / Cam-lock

CEILING PANELS
Construction: 5" high density urethane
Exterior Finish: 26 ga. stucco galv.
Interior Finish: 26 ga. stucco white
Ceiling Caps: Factory mounted
Live Load: 10 psf

FLOOR PANELS
Model: Special (NSF)
Construction: 3 1/2" high density urethane
w/ 18 ga. stainless steel 304 #4 @ interior
over 1/2" plywood
w/ 26 ga. stucco galv. @ exterior
Ramp: (1) ea. 24" deep model #500I interior ramp - with heater wire @ exterior of entire ramp

DOORS
[A]: 36" x 78" self-closing flush freezer door
Frame: 3 1/2" high density urethane
w/ 26 ga. stucco white (ext. & int.)
w/ 26 ga. stucco white liners
w/ 4-sided heat cable in frame [FL-4-252W]
(25' - 5" of 2.25 ohm wire @ 10 watts/ft)
w/ 3/4" concealed PVC conduit
Plug: 3-side laps, 4" thick
w/ 26 ga. stucco white (ext. & int.)
w/ Magnetic gasket
w/ 4-sided self-regulated heat cable in plug
(2) Kason #1248 spring assisted hinges
(1) Kason #K-77 rolling radial latch, polished chrome
(1) Kason #487A inside release
(1) Kason #1094 hydraulic door closer
(1) 3-way toggle switch w/ pilot light @ ext.
(1) 3-way push button switch w/ constant burning pilot light @ int.
weather-proof cover plate
(1) heated air vent
(1) 14" x 14" Norfab heated view window

C|P FLOOR PANELS

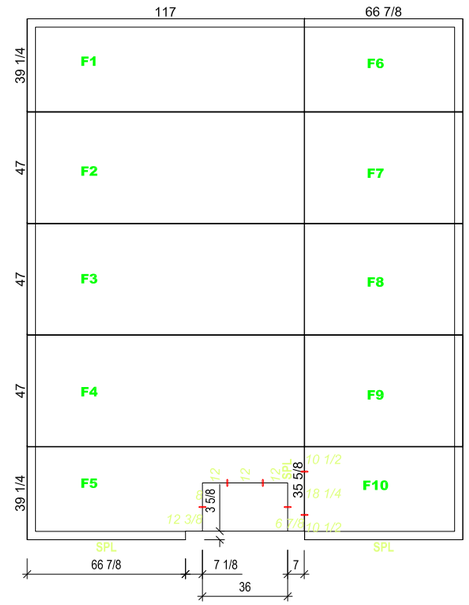

A|1 ELEVATION

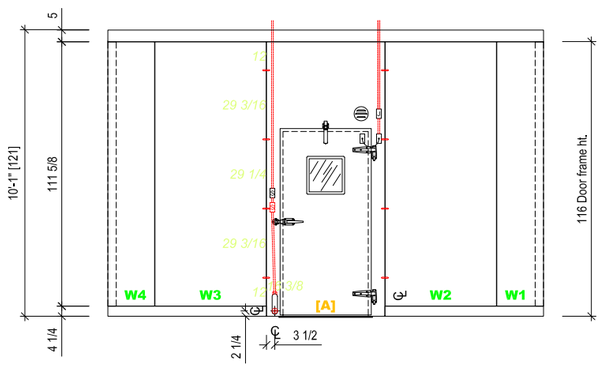

COLD ROOM SOLUTIONS
3942 Valley Ave., Suite L, Pleasanton, CA 94566
(925) 462-2500 FAX (925) 462-2502
www.coldroomsolutions.com

BOX #R1
USED PANELS

SCALE: 3/16" = 1'-0"
Job No.: 050210
Dwg. By: BB
Date: 05/18/11
Dwg. No.: R1